CITY OF TEMPE
PUBLIC WORKS DEPARTMENT
DIVISION OF ENGINEERING

RIO SALADO TOWN LAKE
COMMUNITY FACILITIES DISTRICT MAP

PROJECT NO. 946523

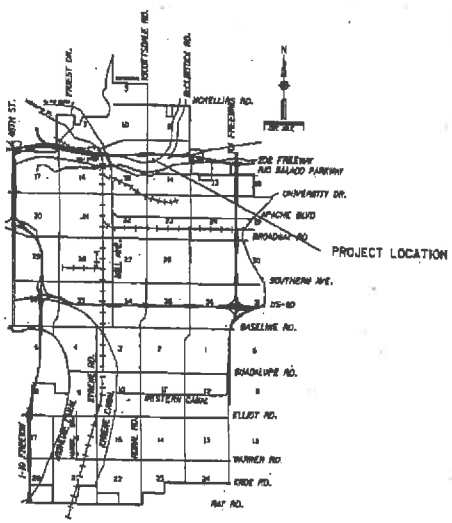

MAYOR
HUGH HALLMAN

VICE MAYOR
MARK MITCHELL

CITY COUNCIL
BEN ARREDONDO
BARBARA CARTER
LEONARD COPPLE
PAM GORONKIN
HUT HUTSON

SHEET INDEX

DESCRIPTION	SHEET NO.
COVER SHEET	1
PARCELS 1-34	2
PARCELS 35-45 & 52-69	3

UTILITY INFORMATION

FRANCO JAUREGUI AT & T	AUGUST 04 DATE
MARVIN LOMAX / PAT McCARTHY US WEST	AUGUST 04 DATE
KATHRYN CUTHBERTSON (PARTIAL REQUIRED) ARIZONA PUBLIC SERVICE CO.	AUGUST 04 DATE
GIL GARCIA AIR PRODUCTS	AUGUST 04 DATE
ARRON DICK SALT RIVER PROJECT-WATER	AUGUST 04 DATE
AL BAIZEL SALT RIVER PROJECT-POWER	AUGUST 04 DATE
DENNIS SEAGERS EL PASO NATURAL GAS CO.	AUGUST 04 DATE
VIVIAN HUNSAKER SOUTHWEST GAS CORP.	AUGUST 04 DATE
BILL WIGHT COX COMMUNICATIONS	AUGUST 04 DATE
CITY ENGINEER	AUGUST 04 DATE
"N/A" MARICOPA COUNTY DEPT. OF ENVIRONMENTAL MGMT.	AUGUST 04 DATE

N

SCALE: 1" = 100'

100 0 100 200
Scale in Feet

STANTEC Consulting Inc.
8211 South 48th Street
Phoenix, AZ. 85044
Tel. (602) 438-2200

DEPARTMENT OF PUBLIC WORKS
CITY OF TEMPE
DIVISION OF ENGINEERING
P.O. BOX 5002 TEMPE, ARIZONA 85280

CHECKED:
DESIGNED: S L
DRAWN: RSS
SCALE: 1"=200'

RIO SALADO TOWN LAKE
COMMUNITY FACILITIES DISTRICT
PROJECT NO 946523

DATE AUG 04
PROJECT NO. 946649
SHT 1 OF 3

CFD R2016.1
Exhibit C

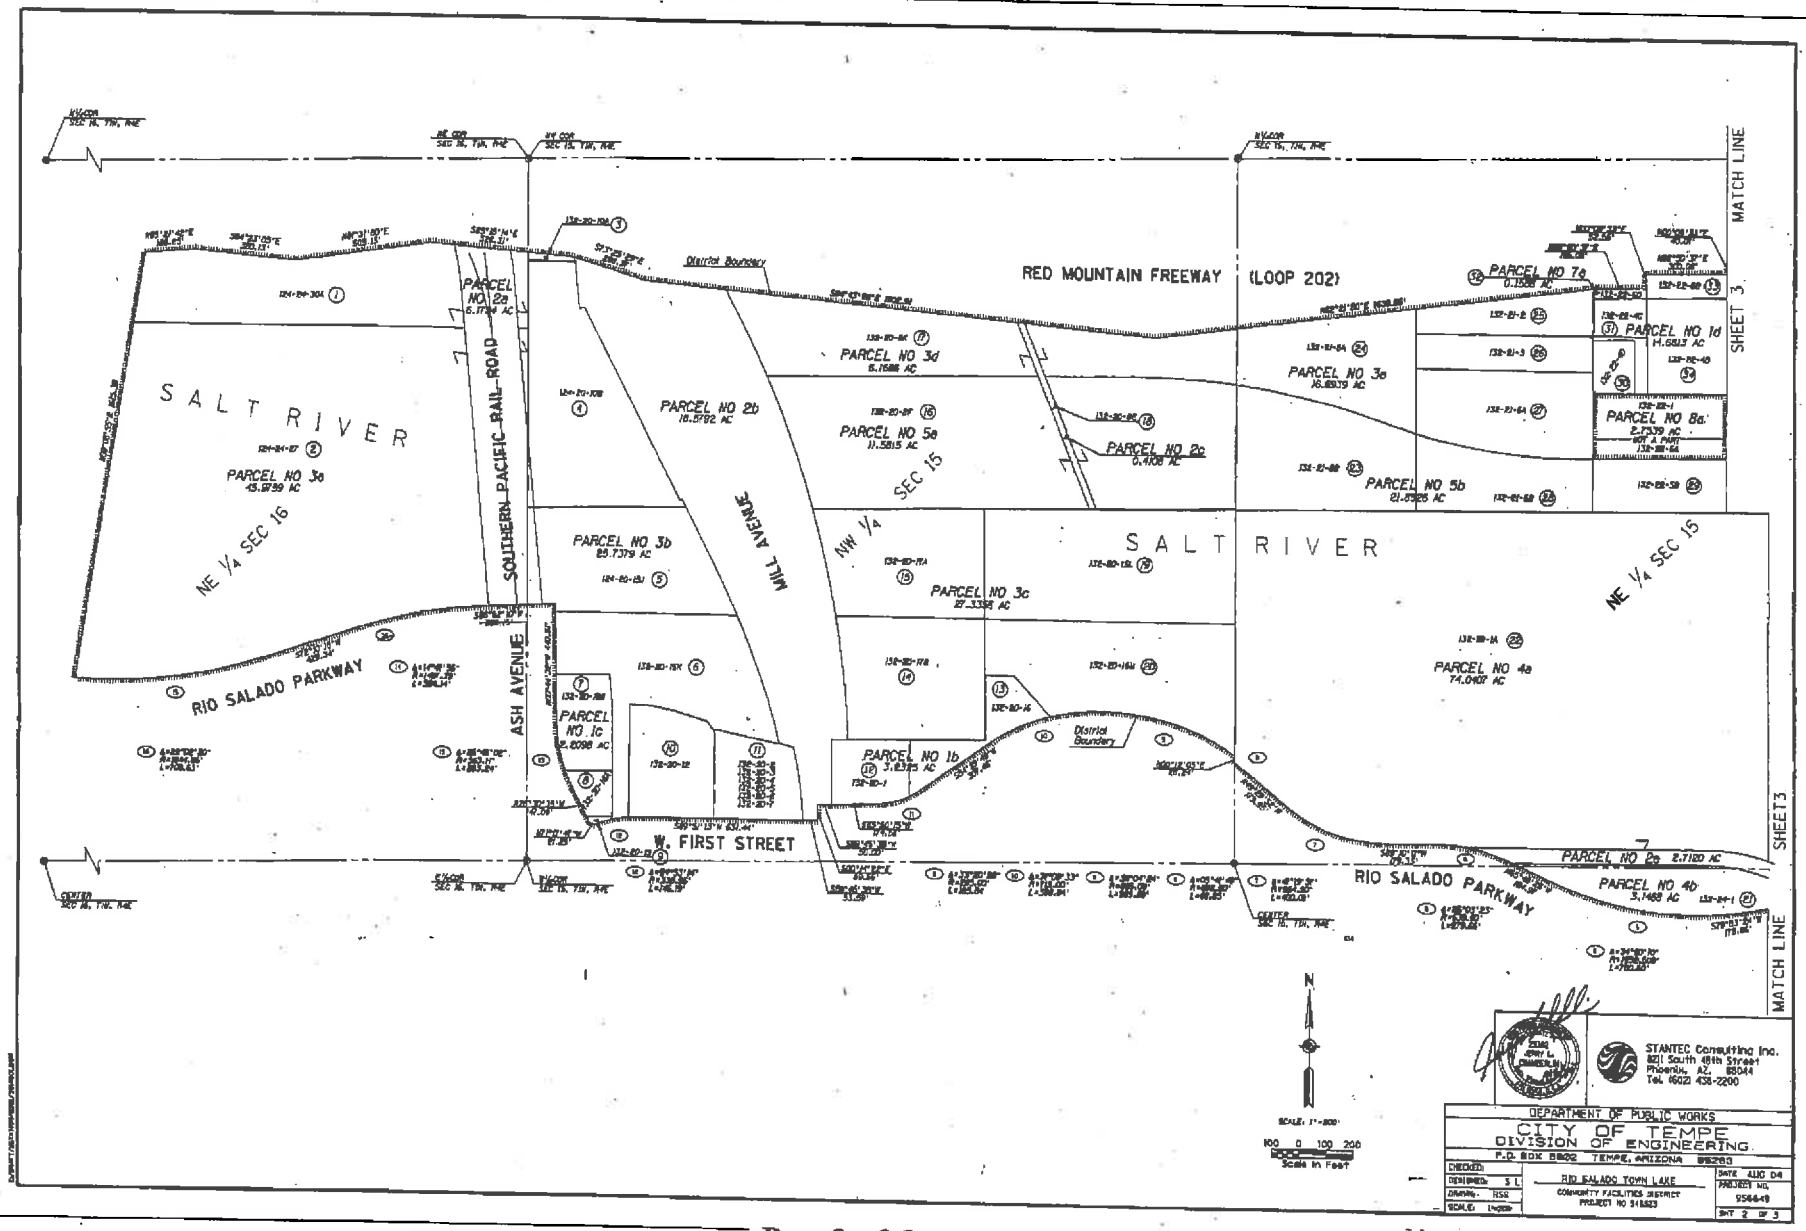

CFD R2016.1
Exhibit C

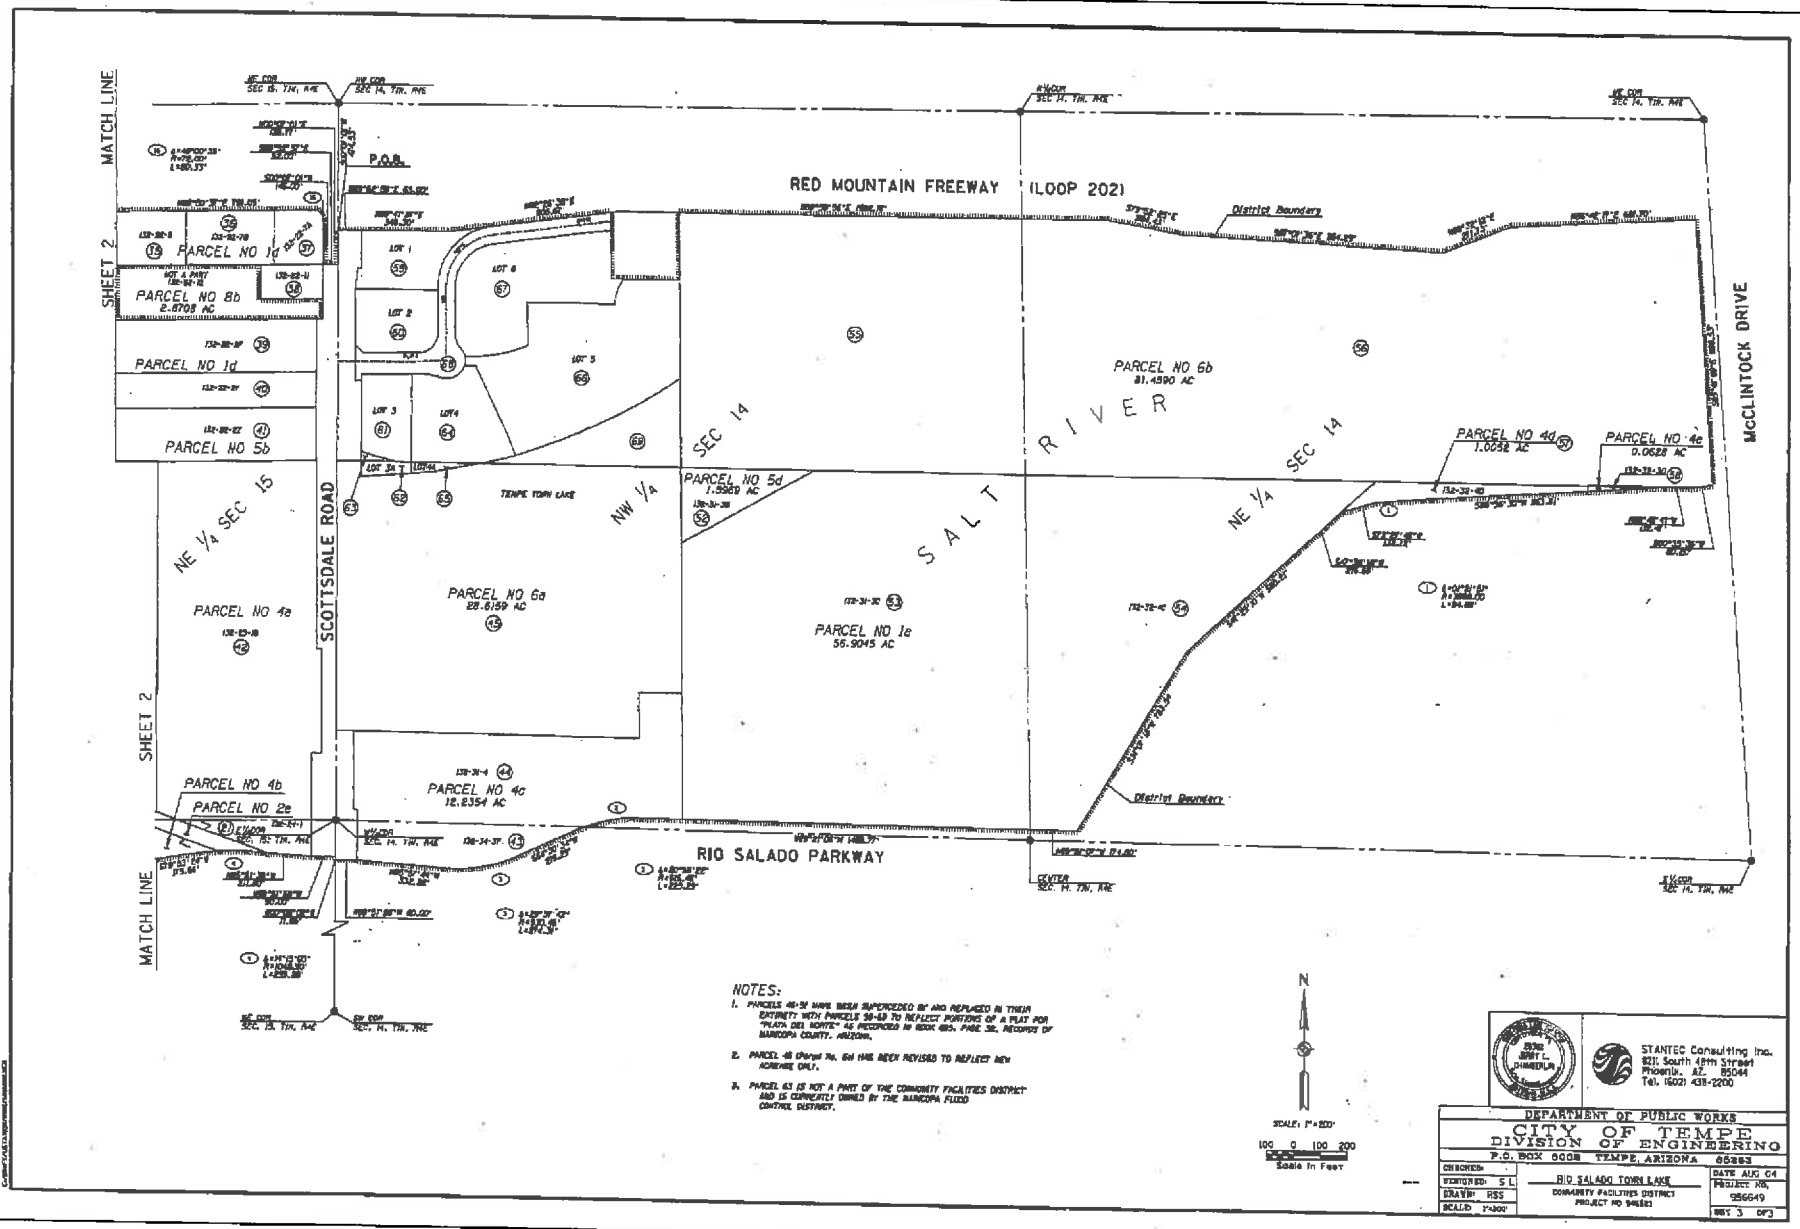

CFD R2016.1
Exhibit C