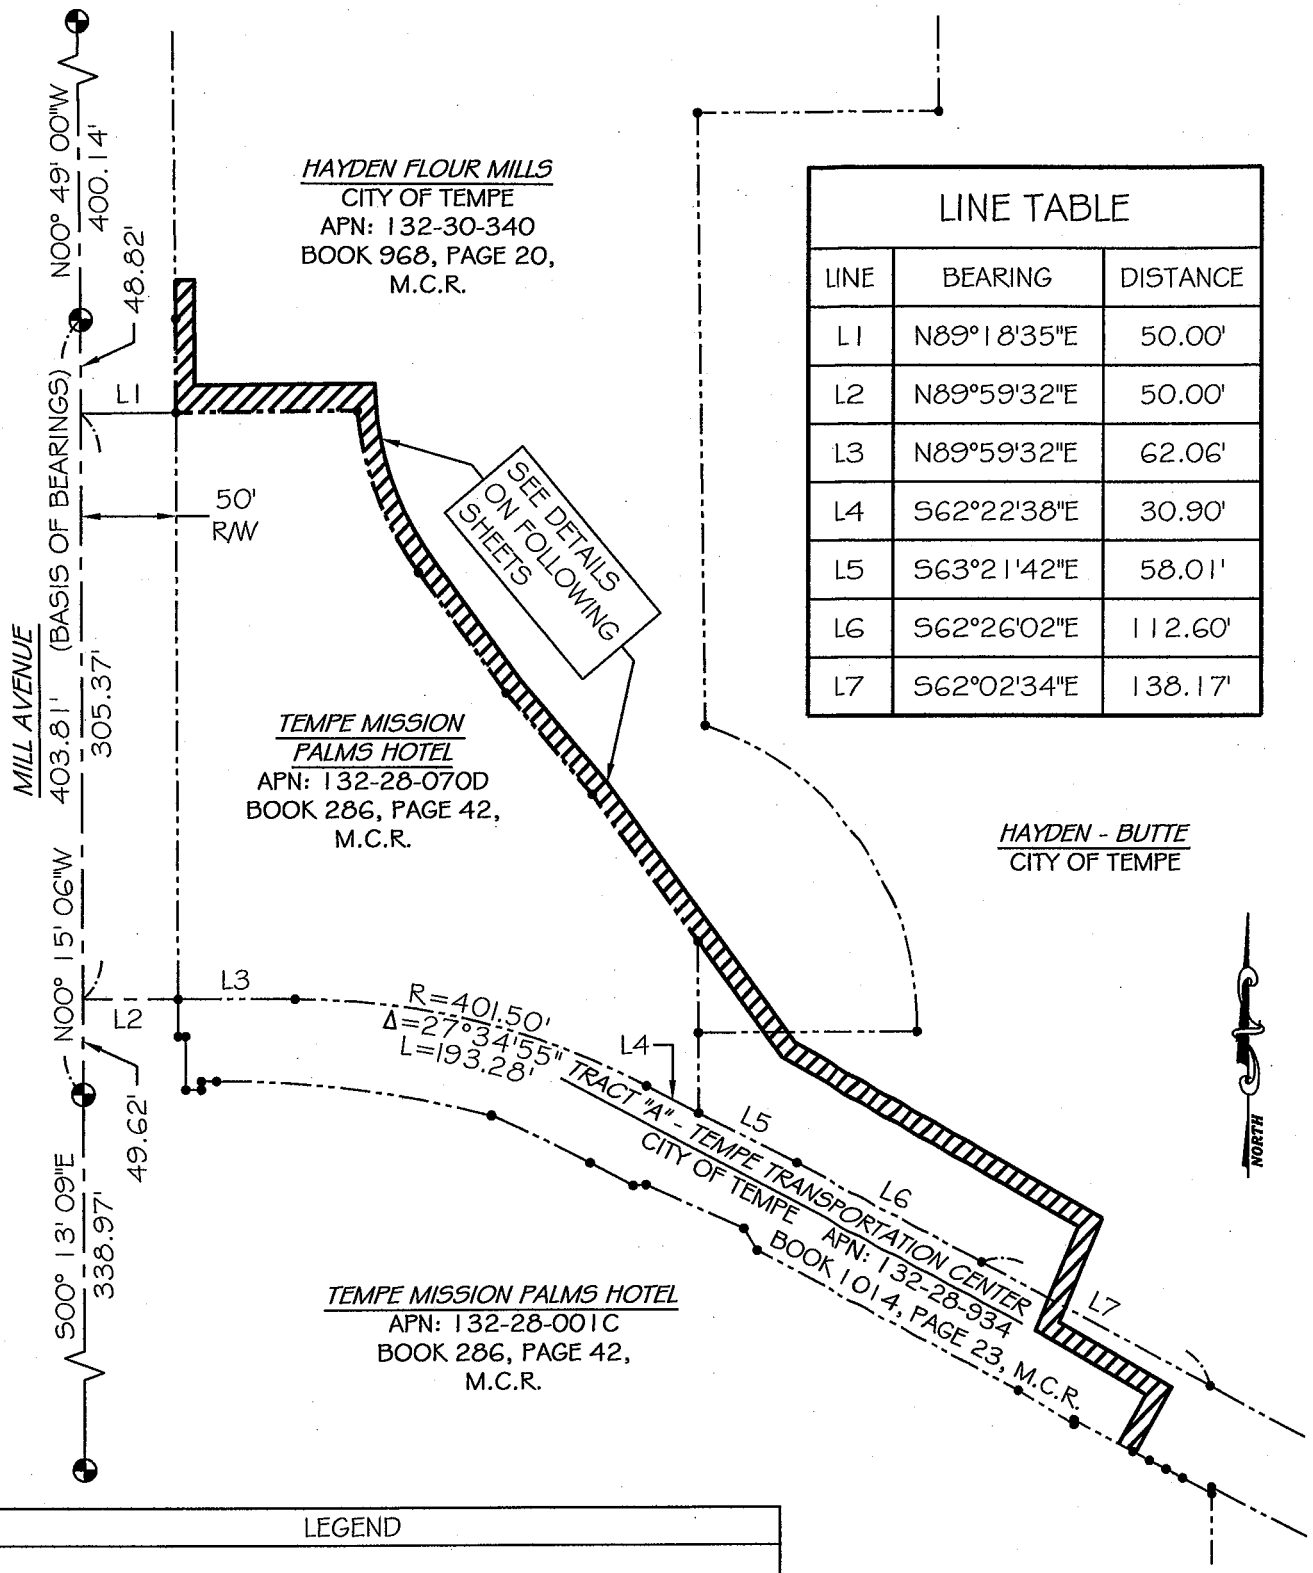

LINE TABLE

LINE	BEARING	DISTANCE
L1	N89°18'35"E	50.00'
L2	N89°59'32"E	50.00'
L3	N89°59'32"E	62.06'
L4	S62°22'38"E	30.90'
L5	S63°21'42"E	58.01'
L6	S62°26'02"E	112.60'
L7	S62°02'34"E	138.17'

LEGEND

- EASEMENT AREA
- MONUMENT LINE
- PROPERTY LINE
- PROPERTY CORNER
- CITY OF TEMPE BRASS CAP

EXHIBIT "B"

THE PURPOSE OF THIS EXHIBIT IS TO DEPICT THE DIMENSIONS AND APPROXIMATE LOCATION AND ALIGNMENT OF THE ELECTRIC LINE EASEMENT AREA. THE LOCATION AND ALIGNMENT OF THE ELECTRIC LINE AND FACILITIES AS ACTUALLY CONSTRUCTED SHALL TAKE PRECEDENCE OVER THE LOCATION AND ALIGNMENT SHOWN ON THIS EXHIBIT.

JOB # WA329424 DATE: 4/21/16
SW 1/4 SEC 15 T 1 N R 4 E
SCALE 1"=100'
R/W: MIKE BOUCHE
SURVEY: JOHNSON
DRAWN BY: RICHARDS PG. 1 OF 4

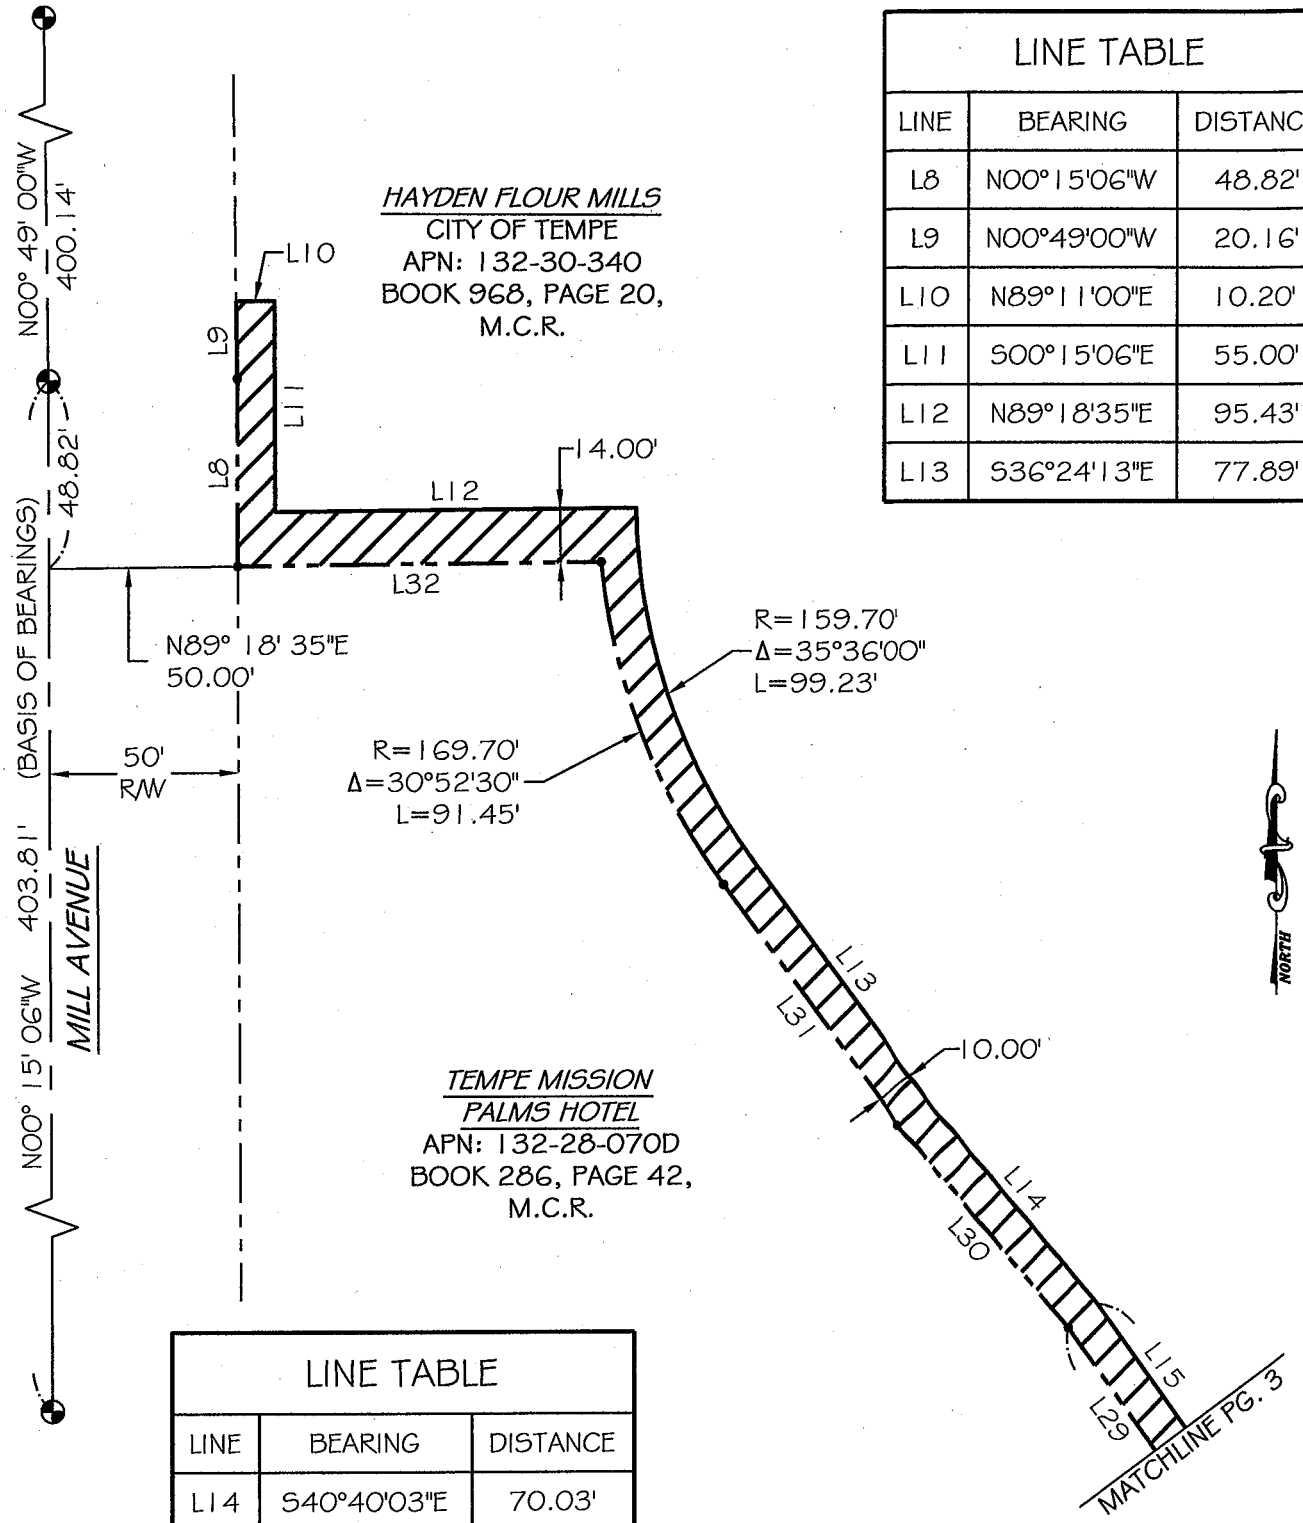

LINE TABLE		
LINE	BEARING	DISTANCE
L8	NOO°15'06"W	48.82'
L9	NOO°49'00"W	20.16'
L10	N89°11'00"E	10.20'
L11	SOO°15'06"E	55.00'
L12	N89°18'35"E	95.43'
L13	S36°24'13"E	77.89'

LINE TABLE		
LINE	BEARING	DISTANCE
L14	S40°40'03"E	70.03'
L15	S36°01'53"E	161.52'
L29	N36°01'53"W	94.94'
L30	N40°40'03"W	70.00'
L31	N36°24'13"W	78.26'
L32	S89°18'35"W	96.15'

EXHIBIT "B"

JOB # WA329424 DATE: 4/21/16
SW 1/4 SEC 15 T 1 N R 4 E
SCALE 1"=50'
R/W: MIKE BOUCHE
SURVEY: JOHNSON
DRAWN BY: RICHARDS PG. 2 OF 4

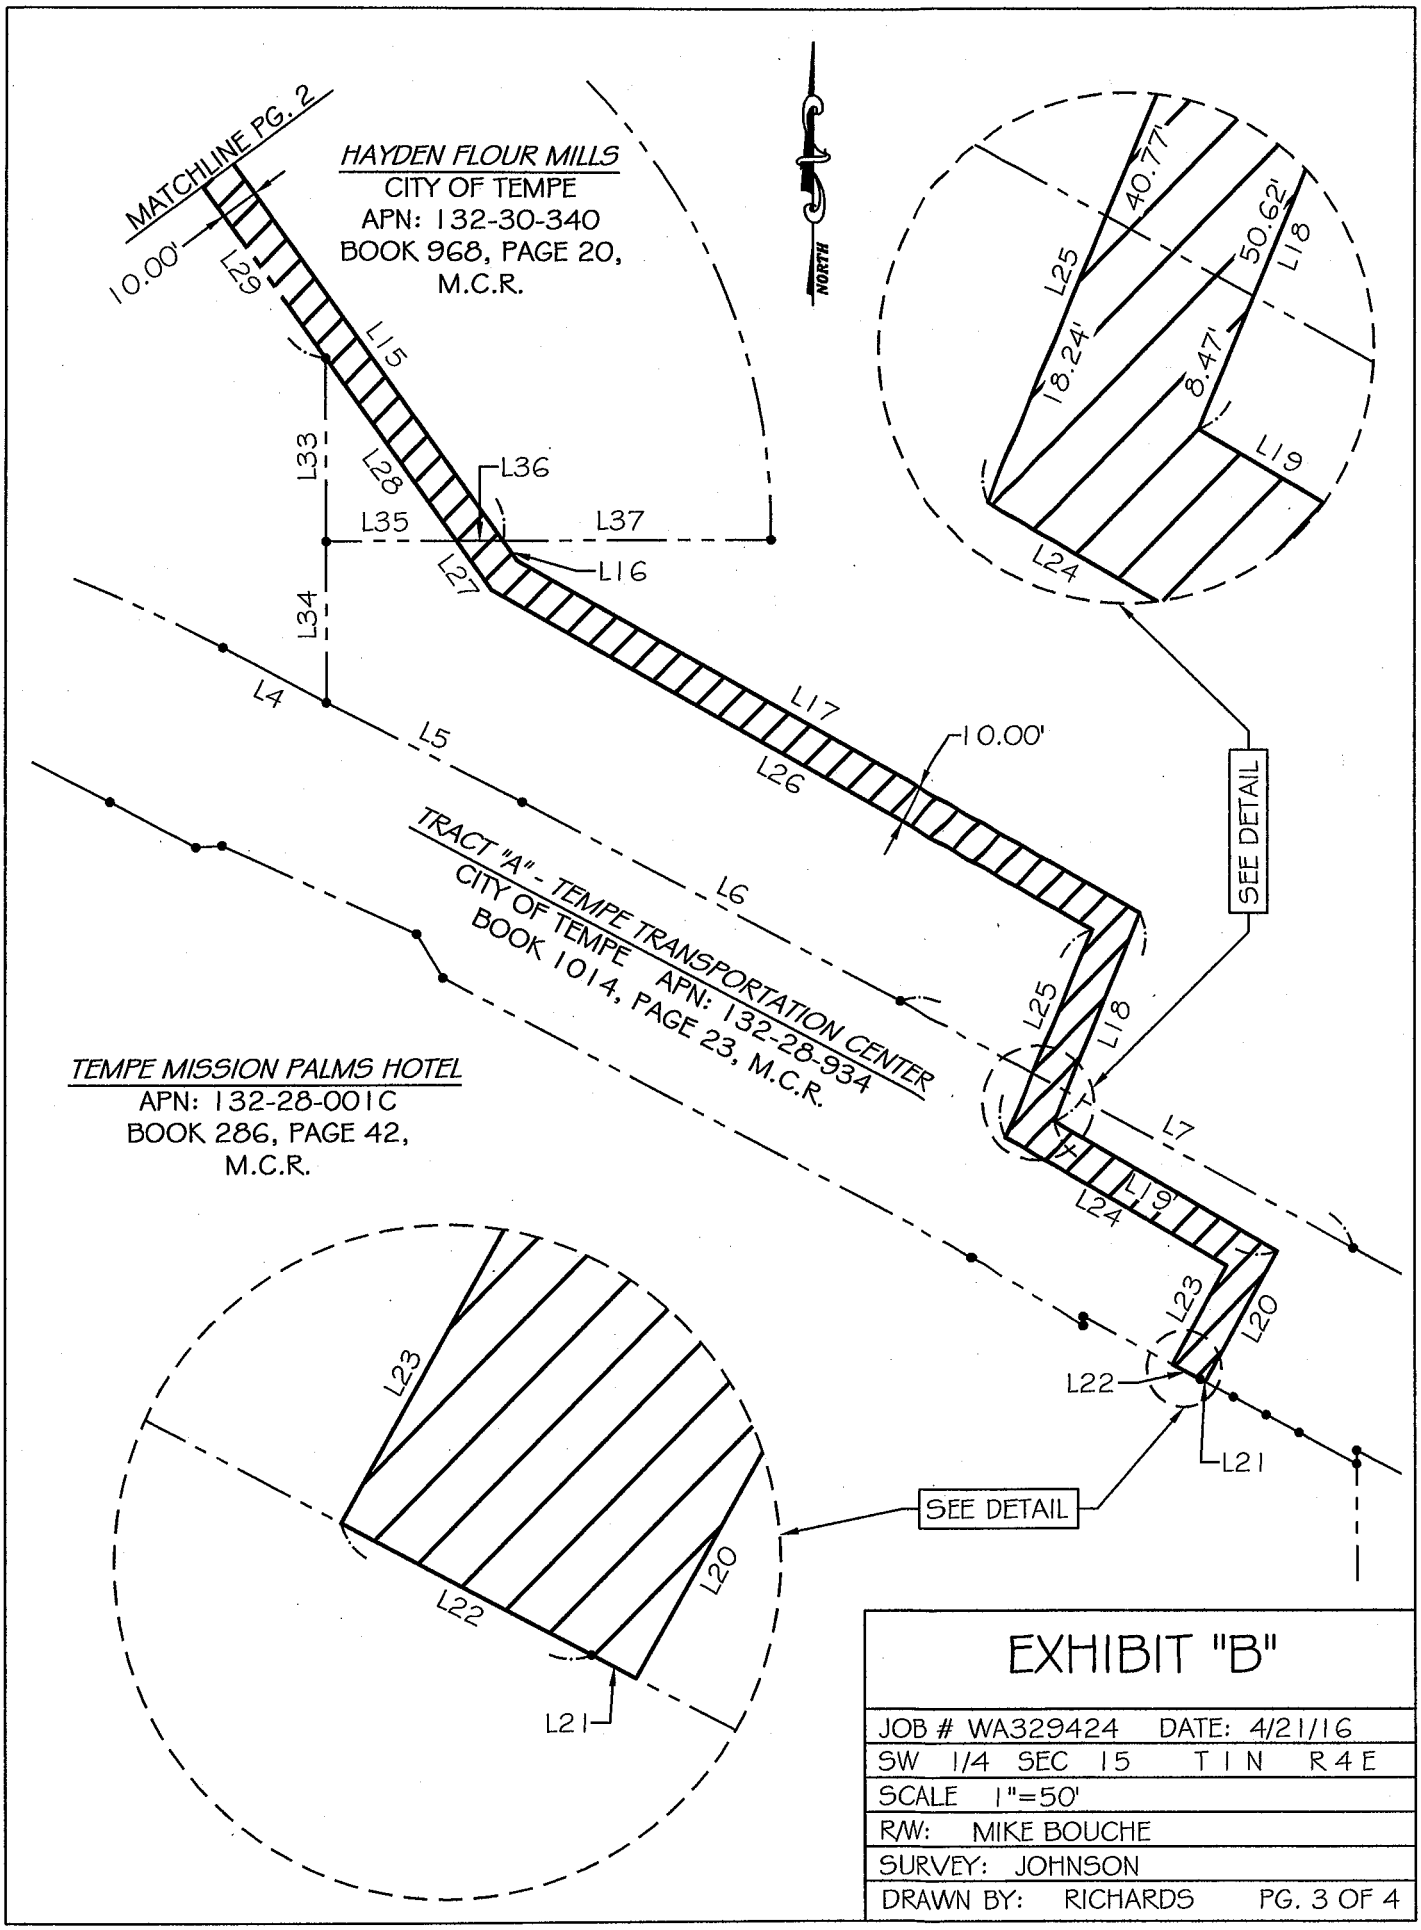

EXHIBIT "B"

JOB # WA329424	DATE: 4/21/16
SW 1/4 SEC 15	T 1 N R 4 E
SCALE 1"=50'	
R/W: MIKE BOUCHE	
SURVEY: JOHNSON	
DRAWN BY: RICHARDS	PG. 3 OF 4

LINE TABLE		
LINE	BEARING	DISTANCE
L4	S62°22'38"E	30.90'
L5	S63°21'42"E	58.01'
L6	S62°26'02"E	112.60'
L7	S62°02'34"E	138.17'
L15	S36°01'53"E	161.52'
L16	S36°01'53"E	6.45'
L17	S60°52'57"E	189.47'
L18	S22°55'28"W	59.09'
L19	S60°19'51"E	68.94'
L20	S29°34'18"W	39.20'
L21	N62°23'46"W	1.50'
L22	N62°24'04"W	8.50'

LINE TABLE		
LINE	BEARING	DISTANCE
L23	N29°34'18"E	29.56'
L24	N60°19'51"W	67.84'
L25	N22°55'28"E	59.01'
L26	N60°52'57"W	182.70'
L27	N36°01'53"W	15.86'
L28	N36°01'53"W	58.97'
L29	N36°01'53"W	94.94'
L33	N00°12'06"W	47.84'
L34	N00°12'06"W	42.03'
L35	N89°45'04"E	34.52'
L36	N89°45'04"E	12.33'
L37	N89°45'04"E	70.69'

EXHIBIT "B"

JOB # WA329424 DATE: 4/21/16

SW 1/4 SEC 15 T 1 N R 4 E

SCALE N.T.S.

R/W: MIKE BOUCHE

SURVEY: JOHNSON

DRAWN BY: RICHARDS