EXHIBIT "A"

CURVE TABLE			
CURVE #	LENGTH	RADIUS	DELTA
C1	559.34	3274.05	9°47'18"
C2	12.00	3324.05	0°12'25"
C3	20.65	686.62	1°43'23"

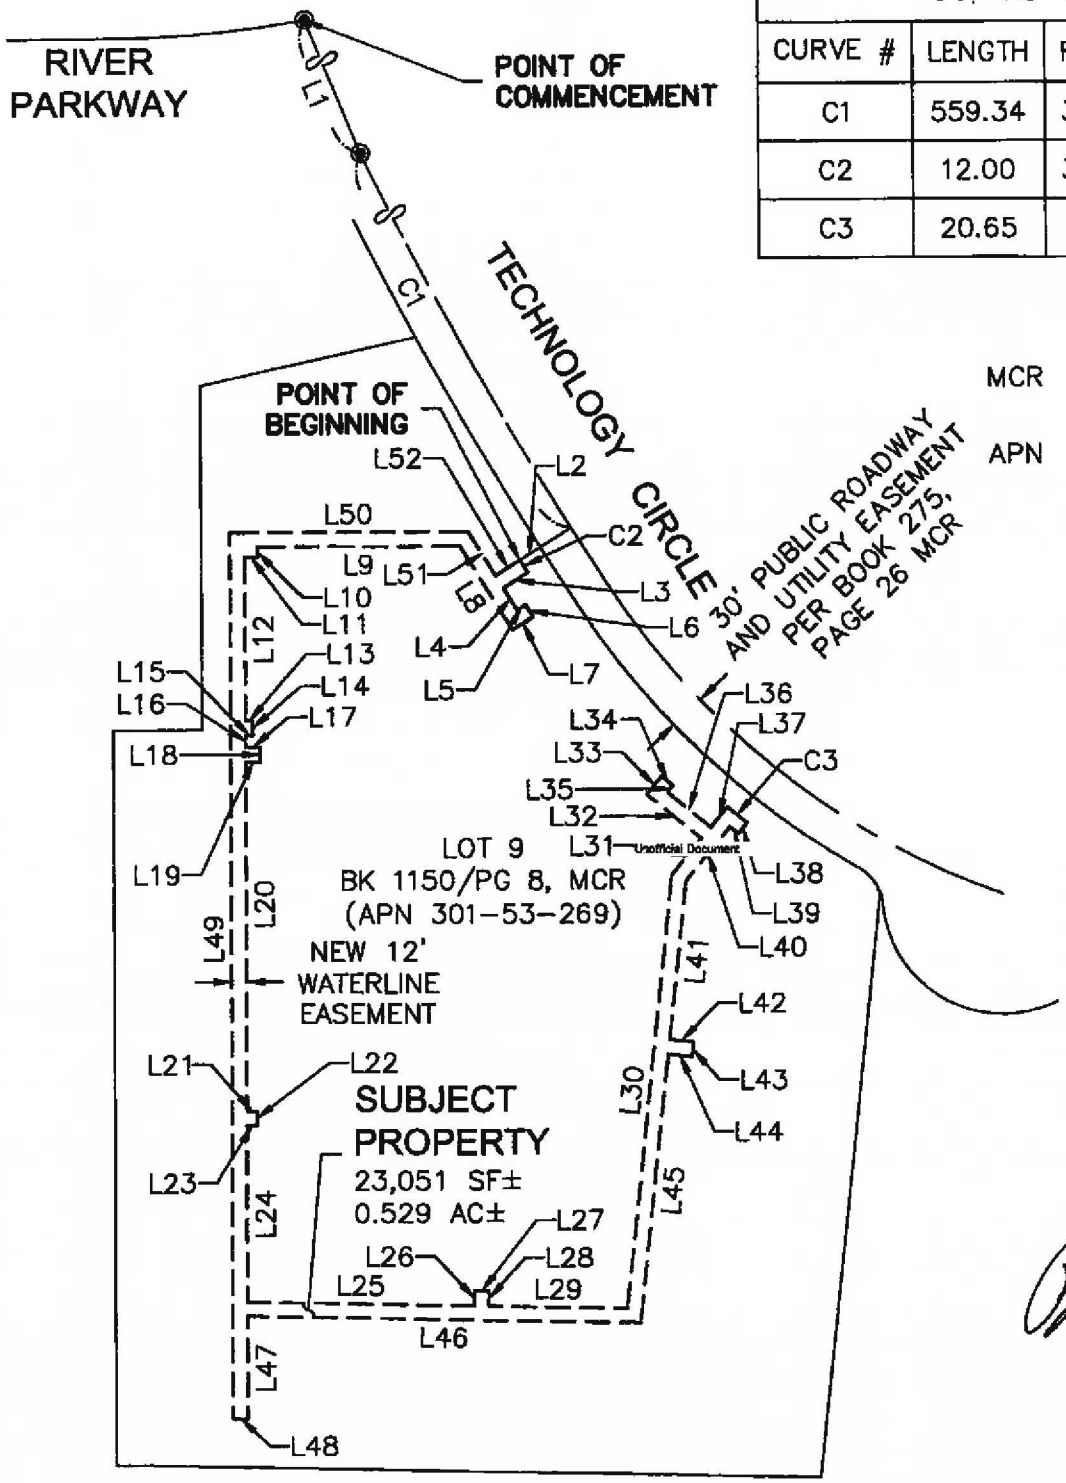

LEGEND

MCR	MARICOPA COUNTY RECORDS
APN	ASSESSOR PARCEL NUMBER

SCALE: 1" = 150'

0 75' 150'

NOTE:
SEE SHEET 2 FOR LINE TABLE

REGISTERED LAND SURVEYOR
CERTIFICATE NO. 54120
BRIAN EARL SEARAN
Date Signed 07-25-14
ARIZONA U.S.A.

EXPIRES 12/31/15

vesecky engineering & surveying

VIASAT AT ASU RESEARCH PARK
2040 E. TECHNOLOGY CIRCLE, TEMPE, AZ
WATERLINE EASEMENT

DATE: 07/25/14	SCALE: SHOWN	PROJ. NO: 13020	FILE: 13020_X_WATR ESMT

Unofficial Document